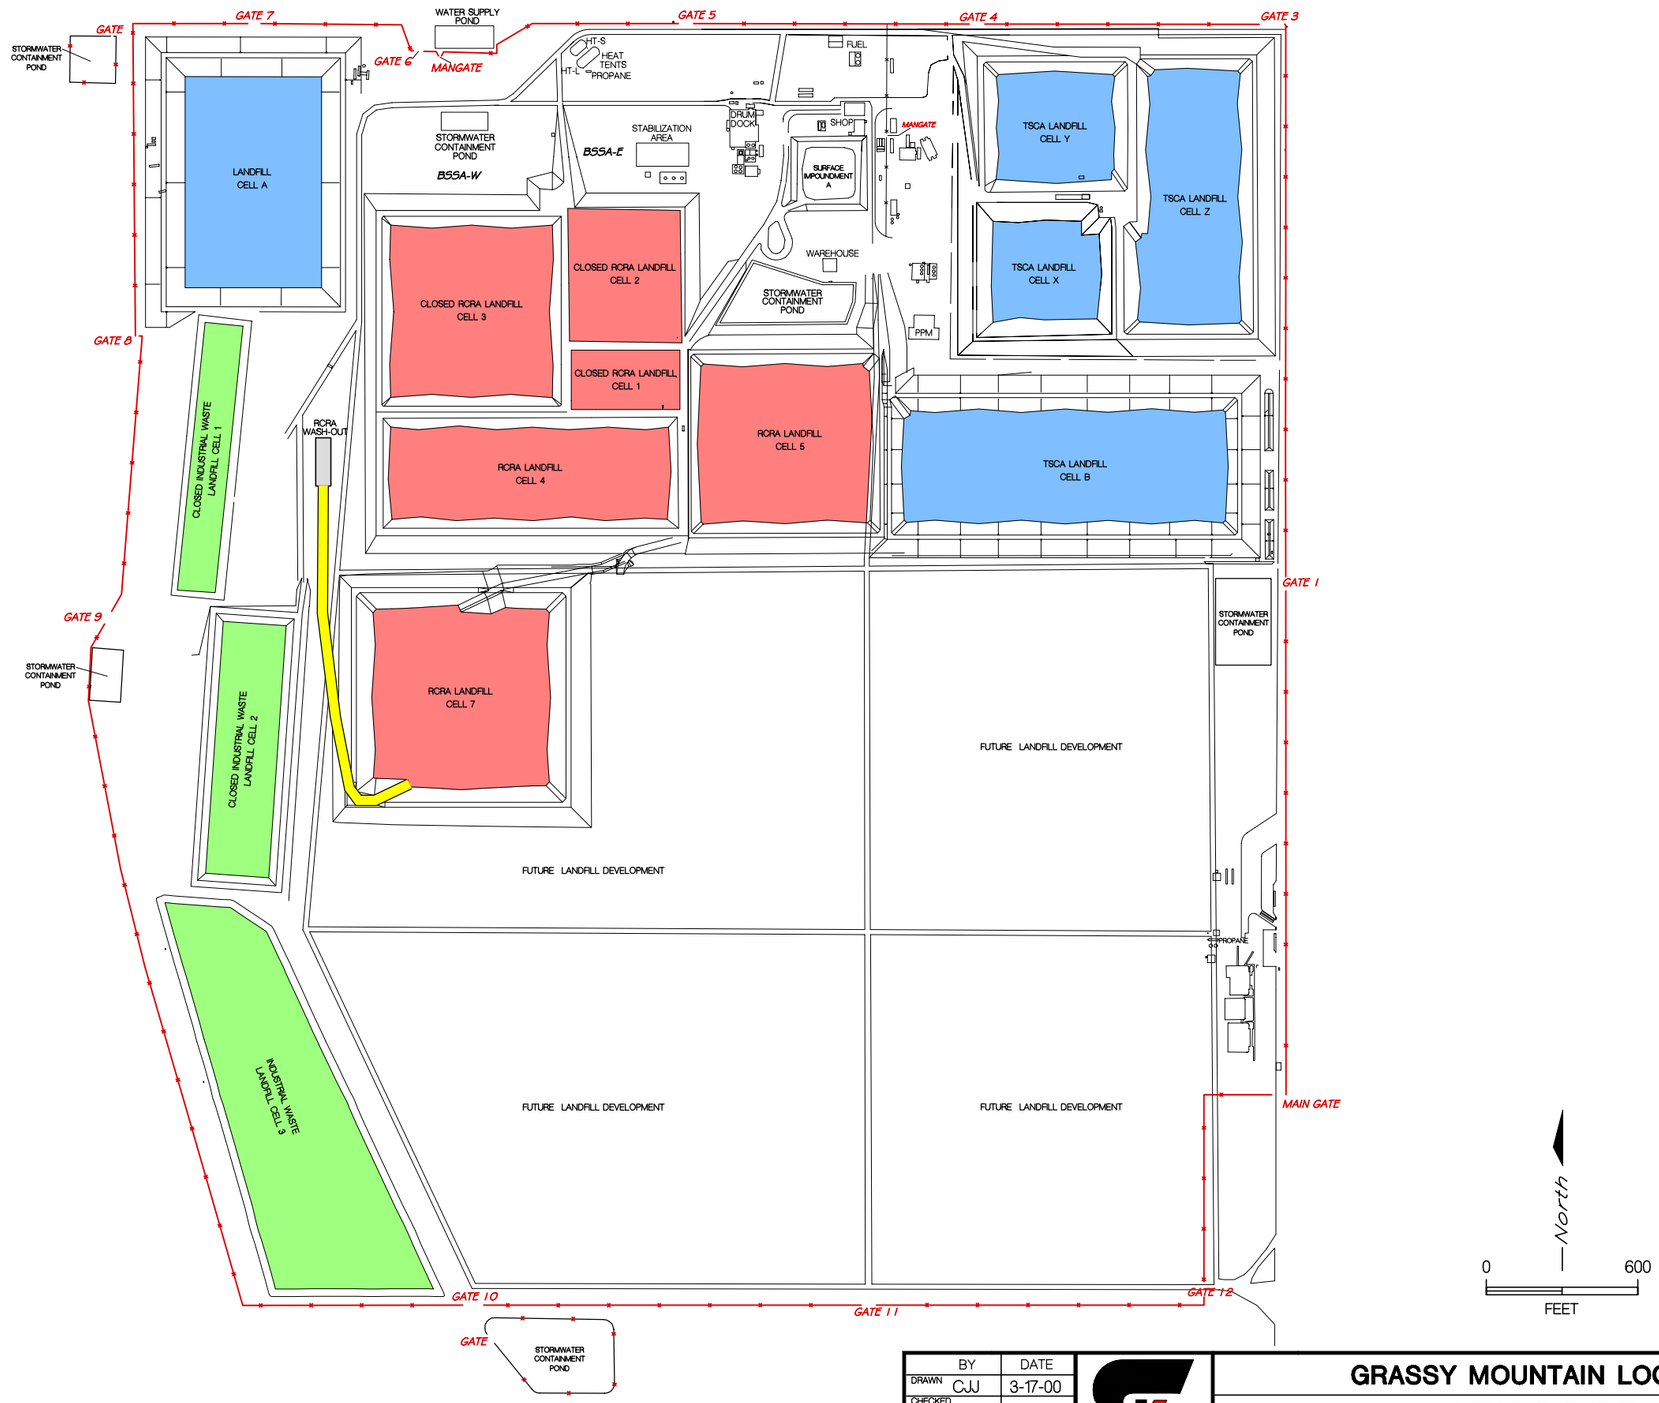

RESTRICTED ACCESS

	BY	DATE
DRAWN	CJJ	3-17-00
CHECKED		
APPROVED		
APPROVED		
APPROVED		

safety-kleen consulting

GRASSY MOUNTAIN LOCATION

ATTACHMENT II-1
FACILITY PLAN VIEW

SCALE: 1" = 600'

DWG. NO.: 963225-08